DEVELOPMENT LANDSCAPING - 50% OF POS TO BE RETAINED AS PLANTING AREA

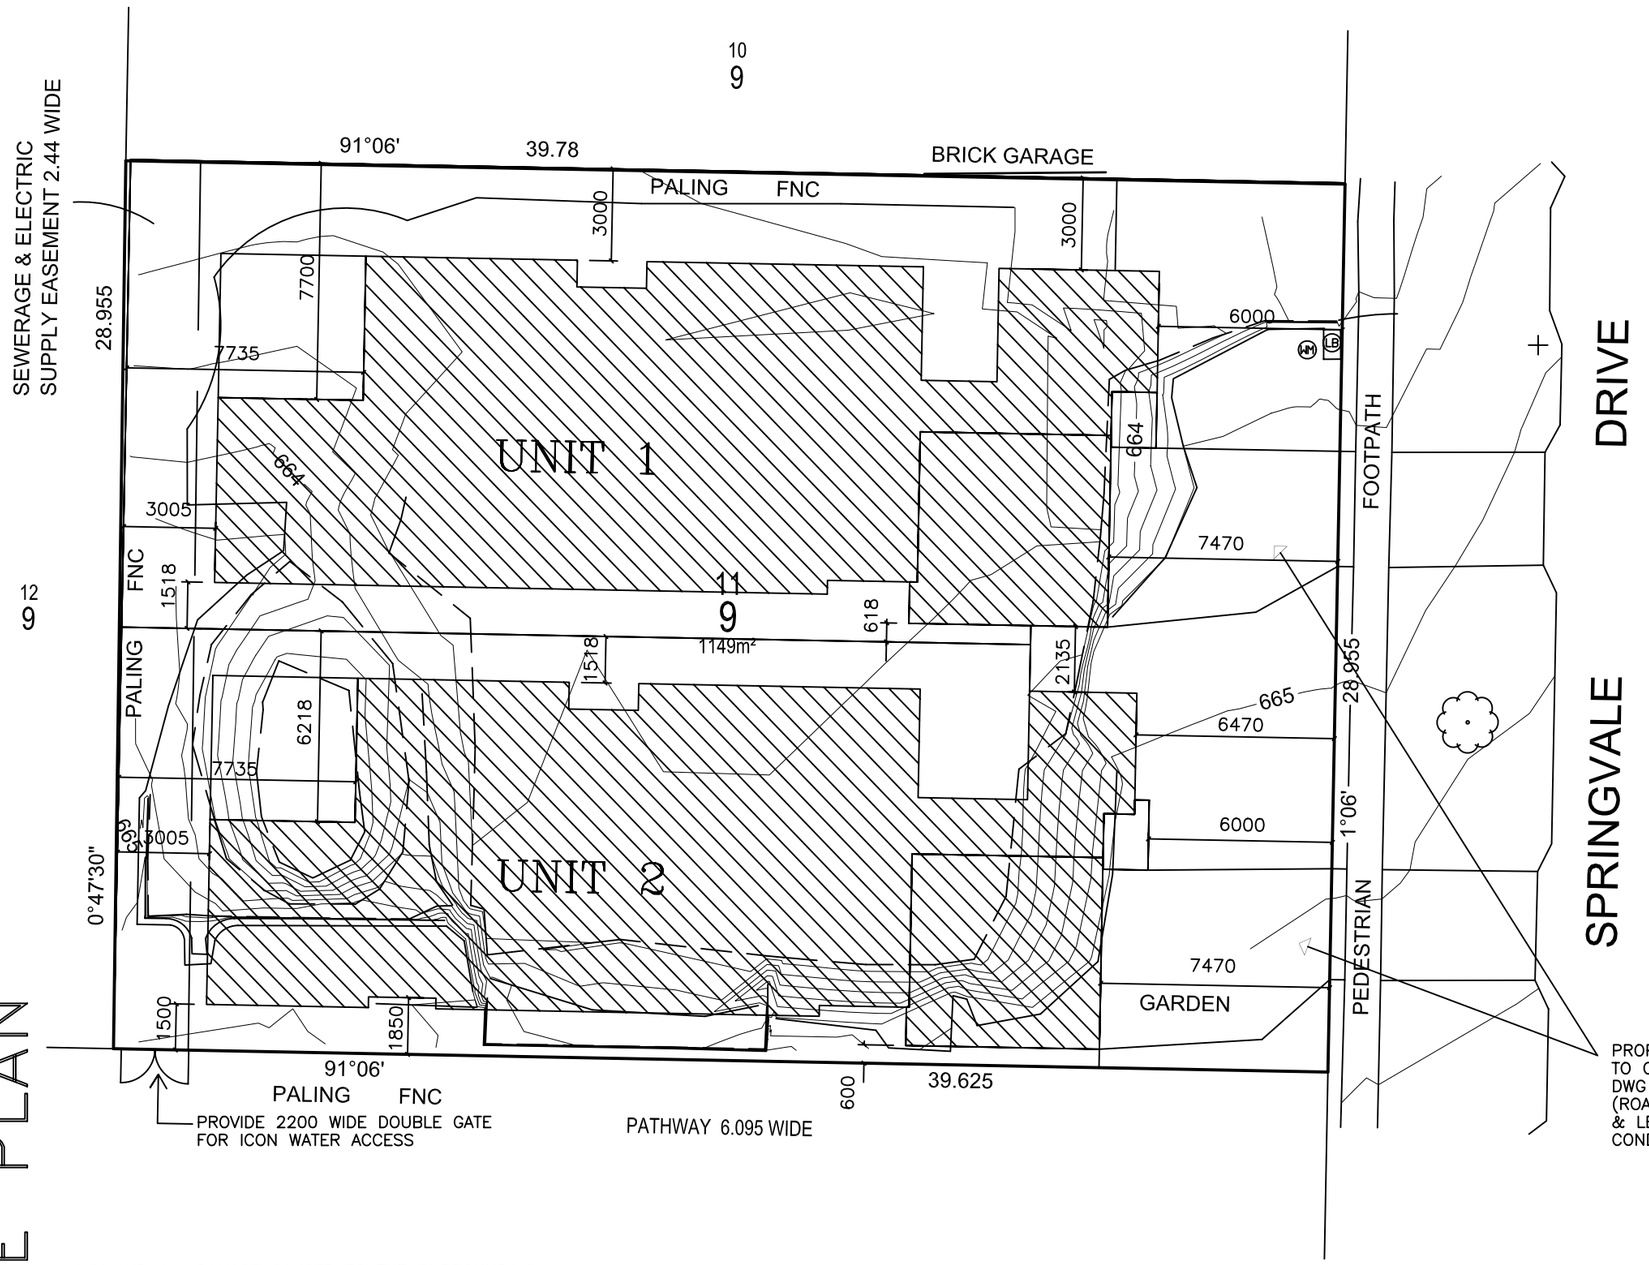


SITE PLAN

FINISHED FLOOR LEVELS
UNIT 1
GARAGE – FFL 664.25
LIVING – FFL 664.40
UNIT 2
GARAGE – FFL 664.60
LIVING – FFL 664.75

ANY AND ALL DAMAGE CAUSED TO THE SURROUNDING PUBLIC INFRASTRUCTURE INCLUDING STREET KERBING, STREET TREES, FOOTPATHS, KERB CROSSINGS, NATURE STRIPS (VERGE) SERVICES AND ADJOINING LAND CAUSED AS A RESULT OF THE CONSTRUCTION OF THE RESIDENCE IS TO BE REPAIRED AND REINSTATED TO ITS ORIGINAL STATE.

FOR Gracious Living CONSTRUCTIONS

© COPYRIGHT ZELJKO PEKIC 2017

ZELJKO PEKIC ARCHITECTURE
ABN: 87 230 855 162

19 BEVERIDGE CRES FORDE ACT 2914
0419296883 – zeljkopekic@iinet.net.au

DESIGN ILLUSTRATED SUBJECT TO COPYRIGHT. ALL RIGHTS RESERVED
SUBJECT TO DEPARTMENTAL APPROVALS & LEASE CONDITIONS & HOUSE ENERGY RATING
PLANS SUBJECT TO CHANGE & ALTERATION WITHOUT NOTICE

| | | | |
|---|---|---|---|
| BLOCK | : 11 | SHEET | OF |
| SECTION | : 9 | ISSUE | 1 |
| DIVISION | : HAWKER | | |

WORKING DRAWINGS
DATE: 25.1.2018
SCALE: 1:200
CLIENT: GRACIOUS LIVING